PROPOSED ZONING REGULATIONS ON SUBJECT LANDS

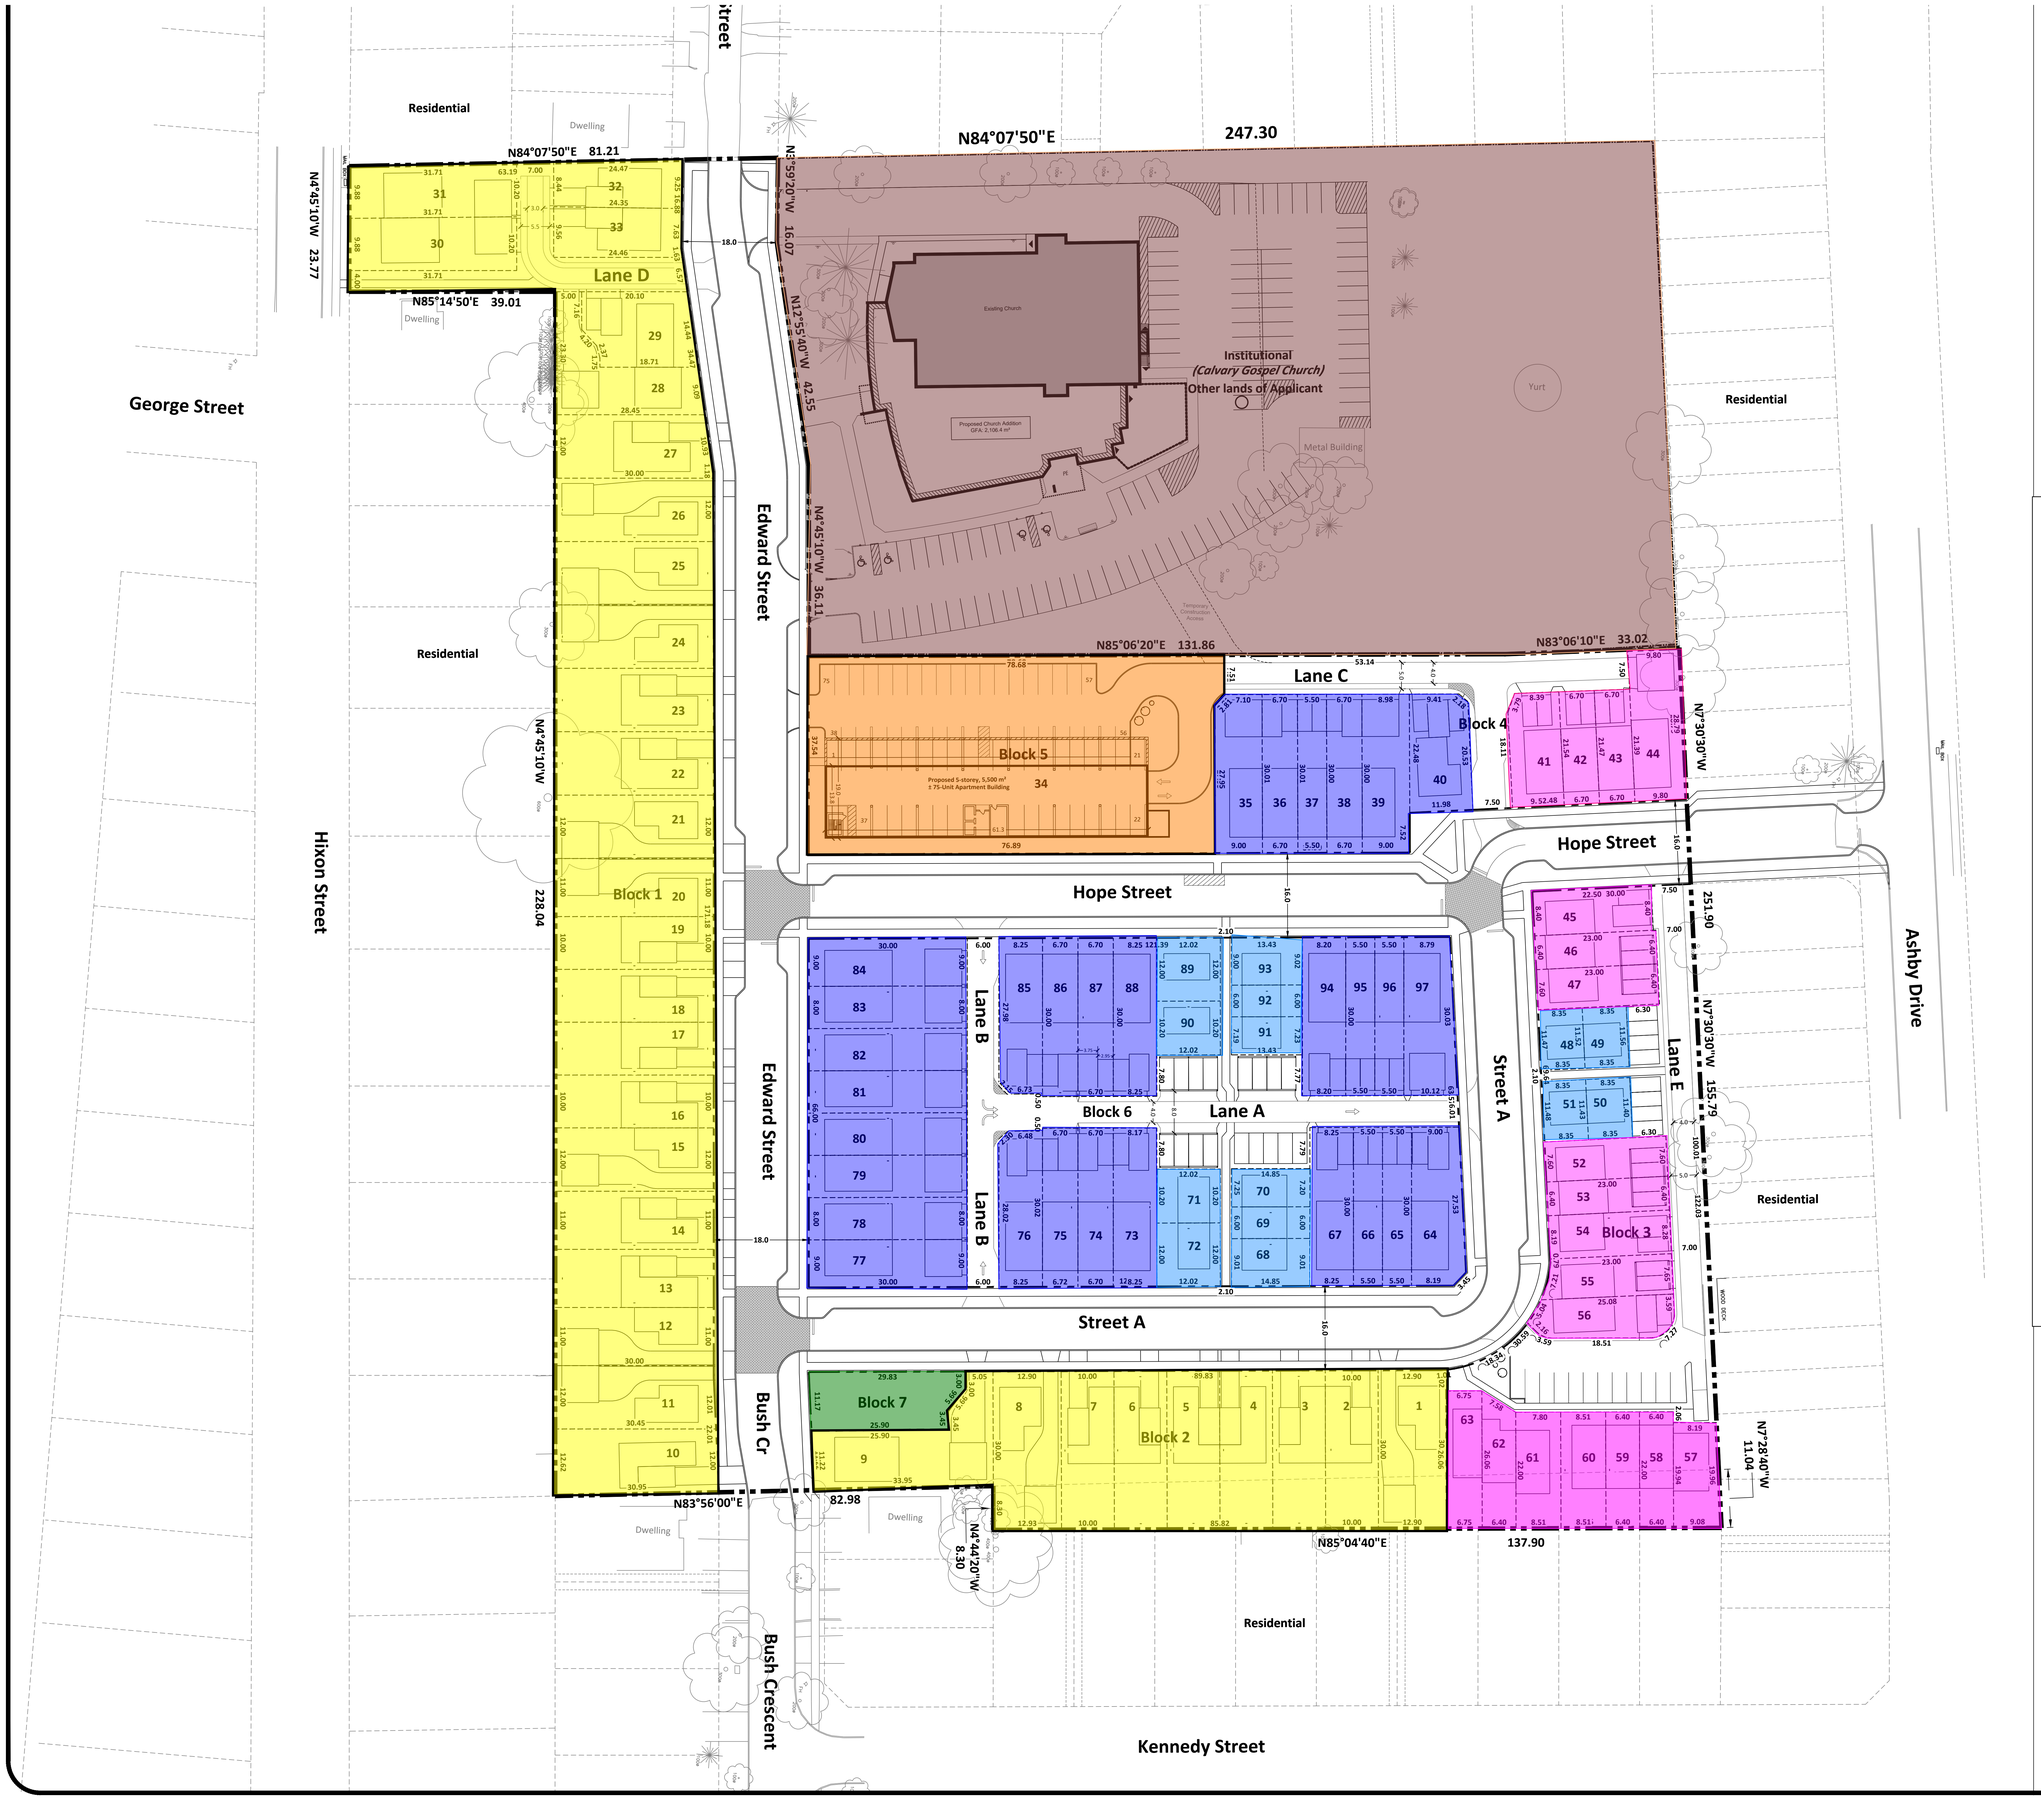

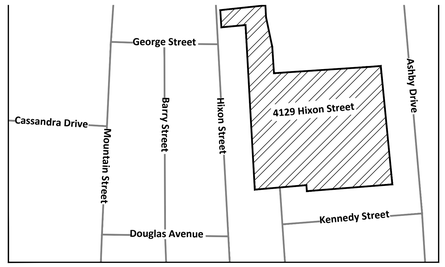

Key Map Not To Scale

Preliminary

0 5 10 15 20 30 40 50 60

SCALE = 1:400

ZONING BY-LAW DESIGNATION LEGEND

- INSTITUTIONAL
- RESIDENTIAL 2 - 39 (R2-39)
- RESIDENTIAL MULTIPLE 1 - 38 (RM1-38)
- RESIDENTIAL MULTIPLE 1 - 39 (RM1-39)
- RESIDENTIAL MULTIPLE 1 - 40 (RM1-40)
- RESIDENTIAL MULTIPLE 3 - 4 (RM3-4)
- OPEN SPACE

better neighbourhoods
DEVELOPMENT CONSULTANTS
190A Ontario Street, St Catharines, Ontario L2R 5K9 Studio: 905.684.8585 Betterneighbourhoods.ca

PROJECT TITLE:
4129 Hixon Street
Lincoln, Ontario

DRAWING TITLE:
Master Concept Plan

DATE OF ISSUE:
2023-10-11

DRAWING No: 0292-MCP-1

REV. NO. 0